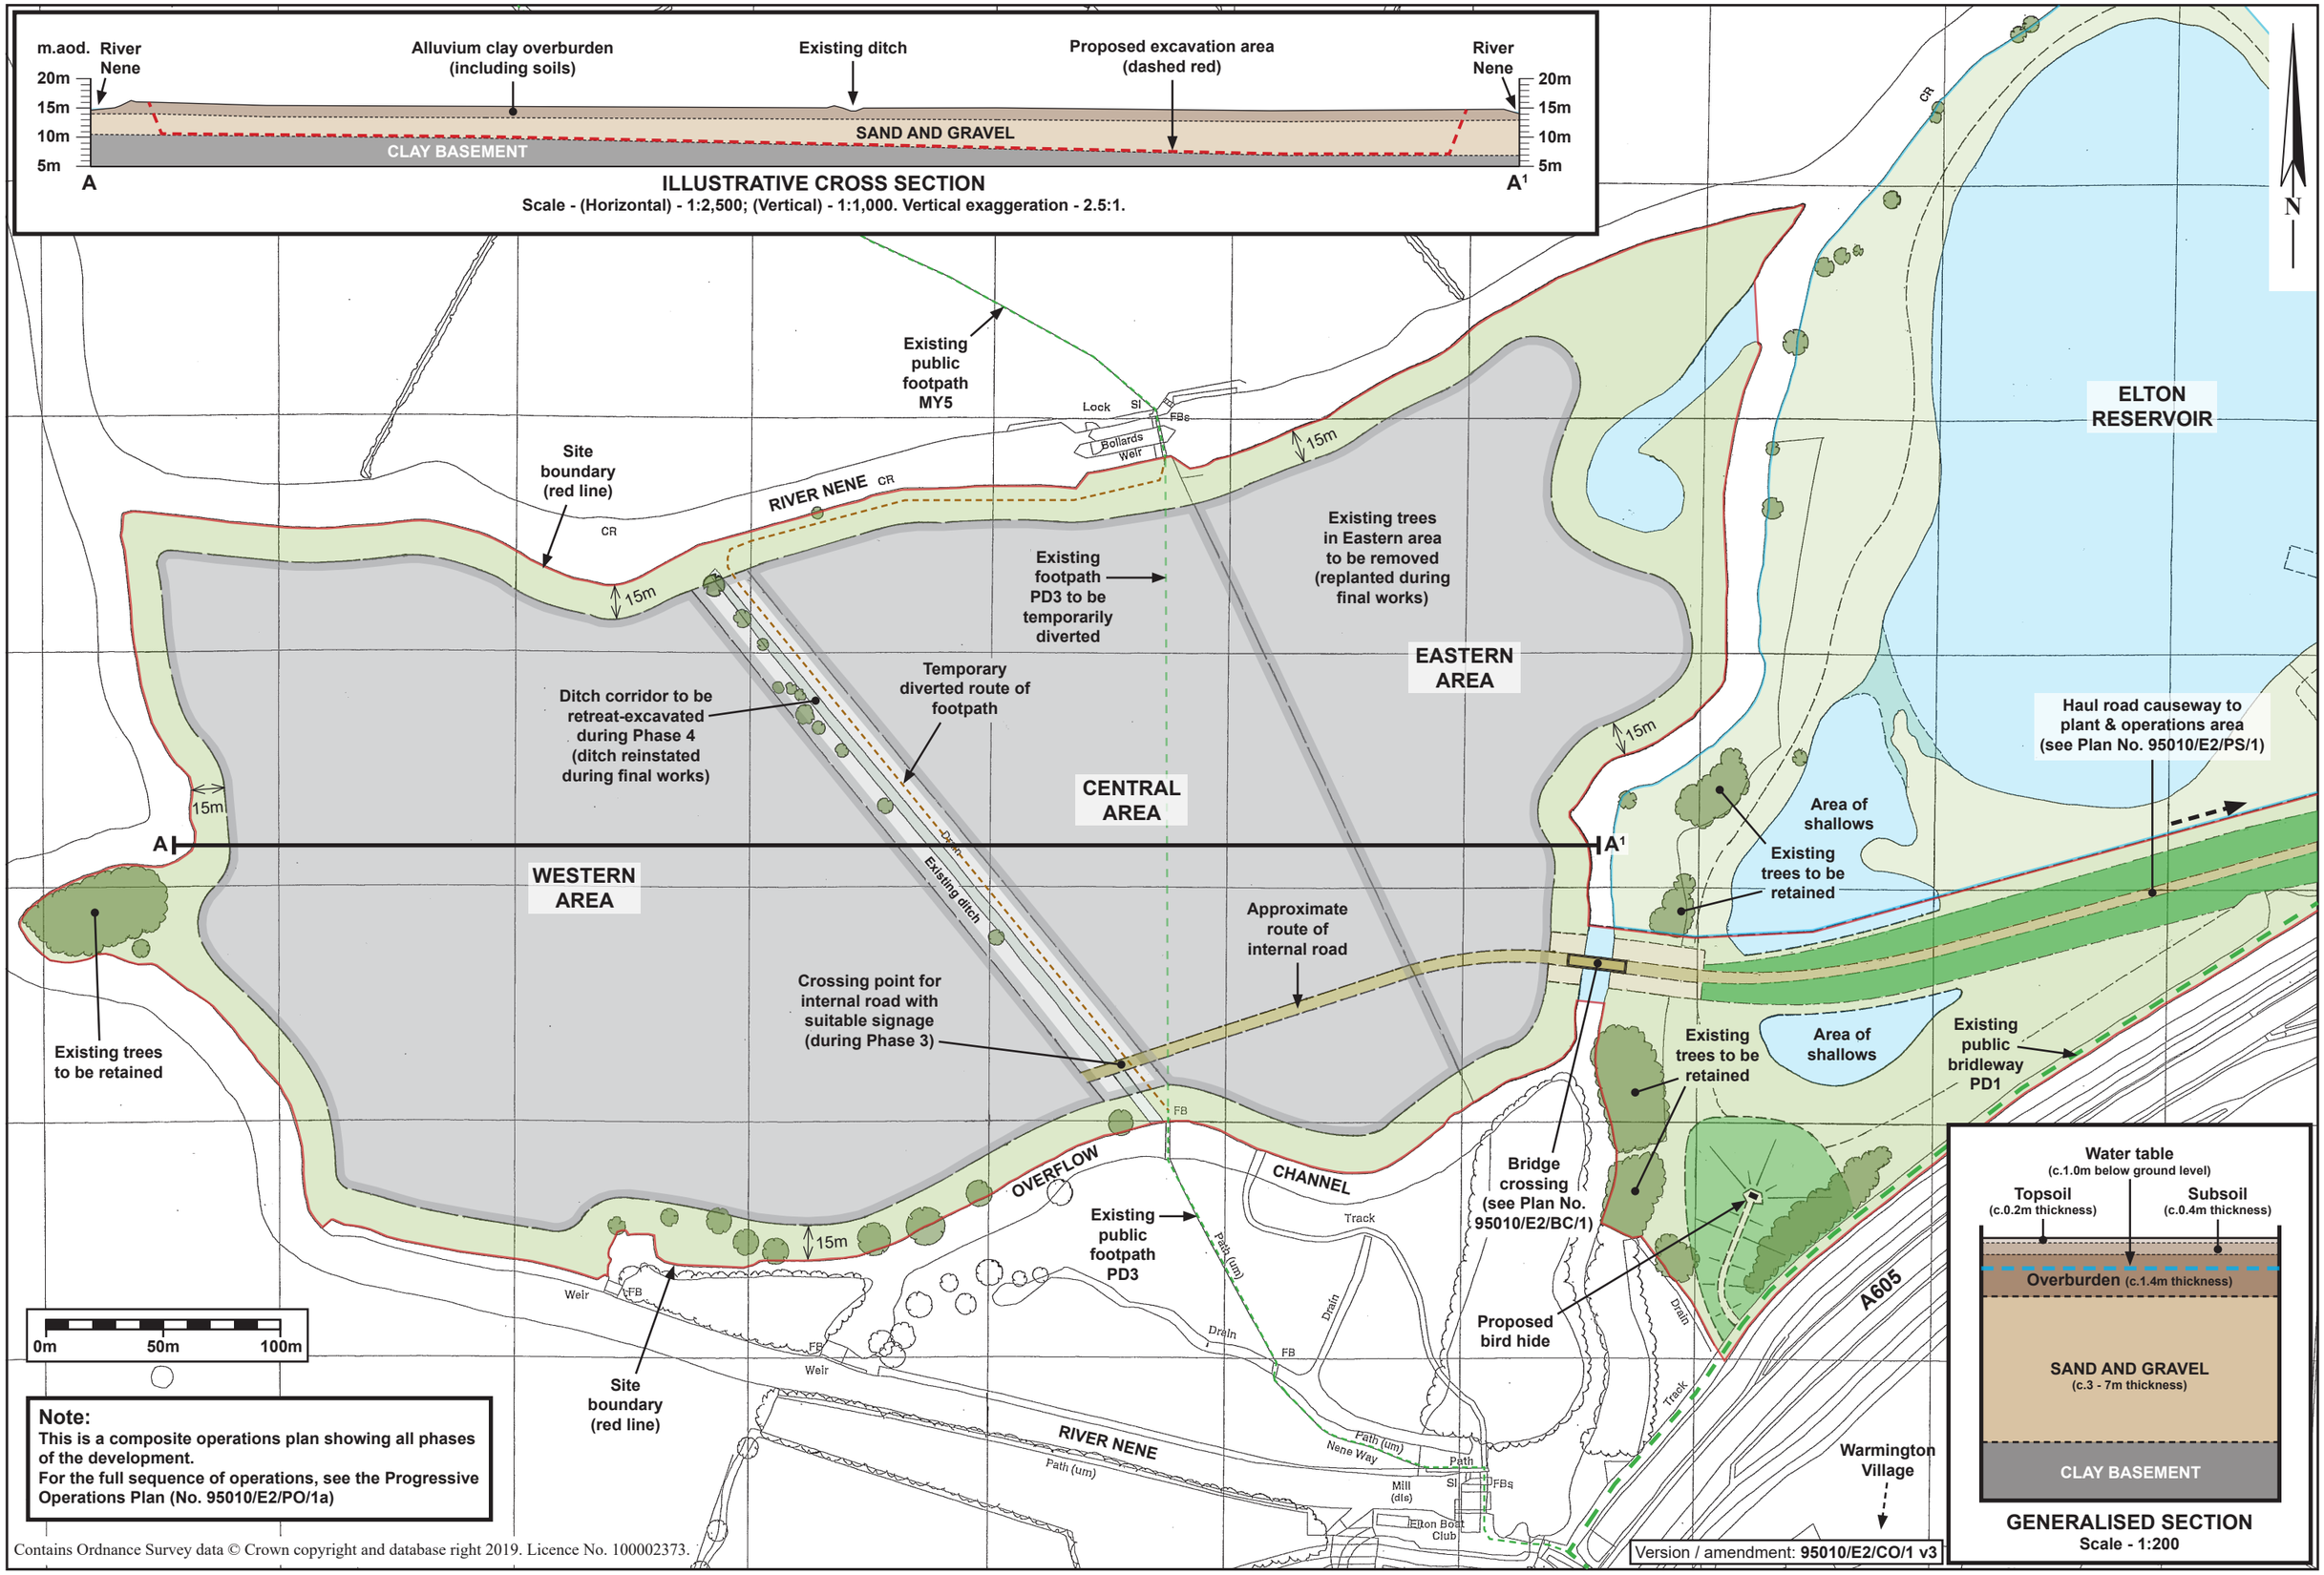

D.K. Symes Associates | **Composite Operations Plan** | Scale - **1:2,500** (at A3) | Date - **15-04-2019** | Plan No. **95010/E2/CO/1**