WINDOW 1

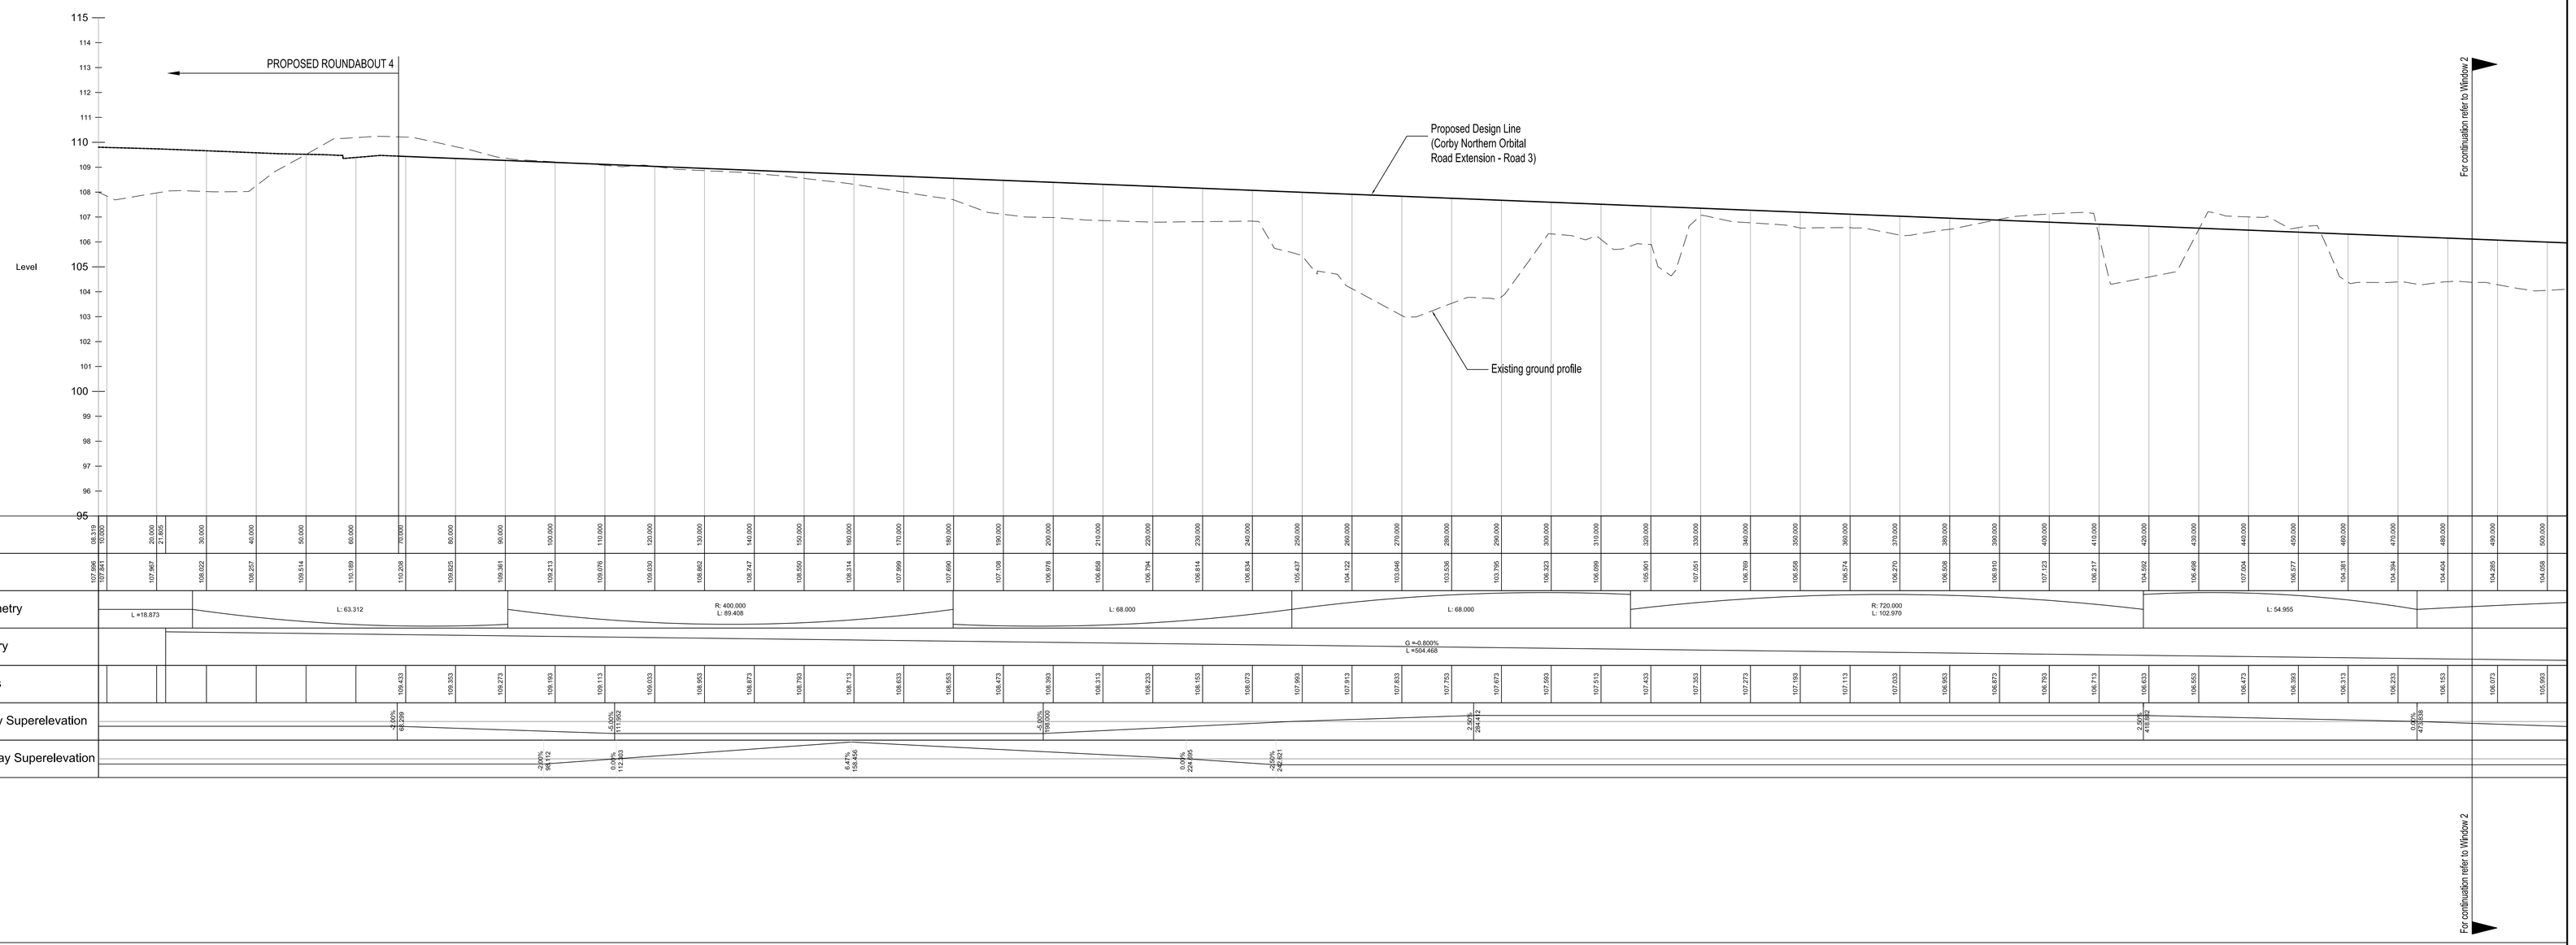

WINDOW 2

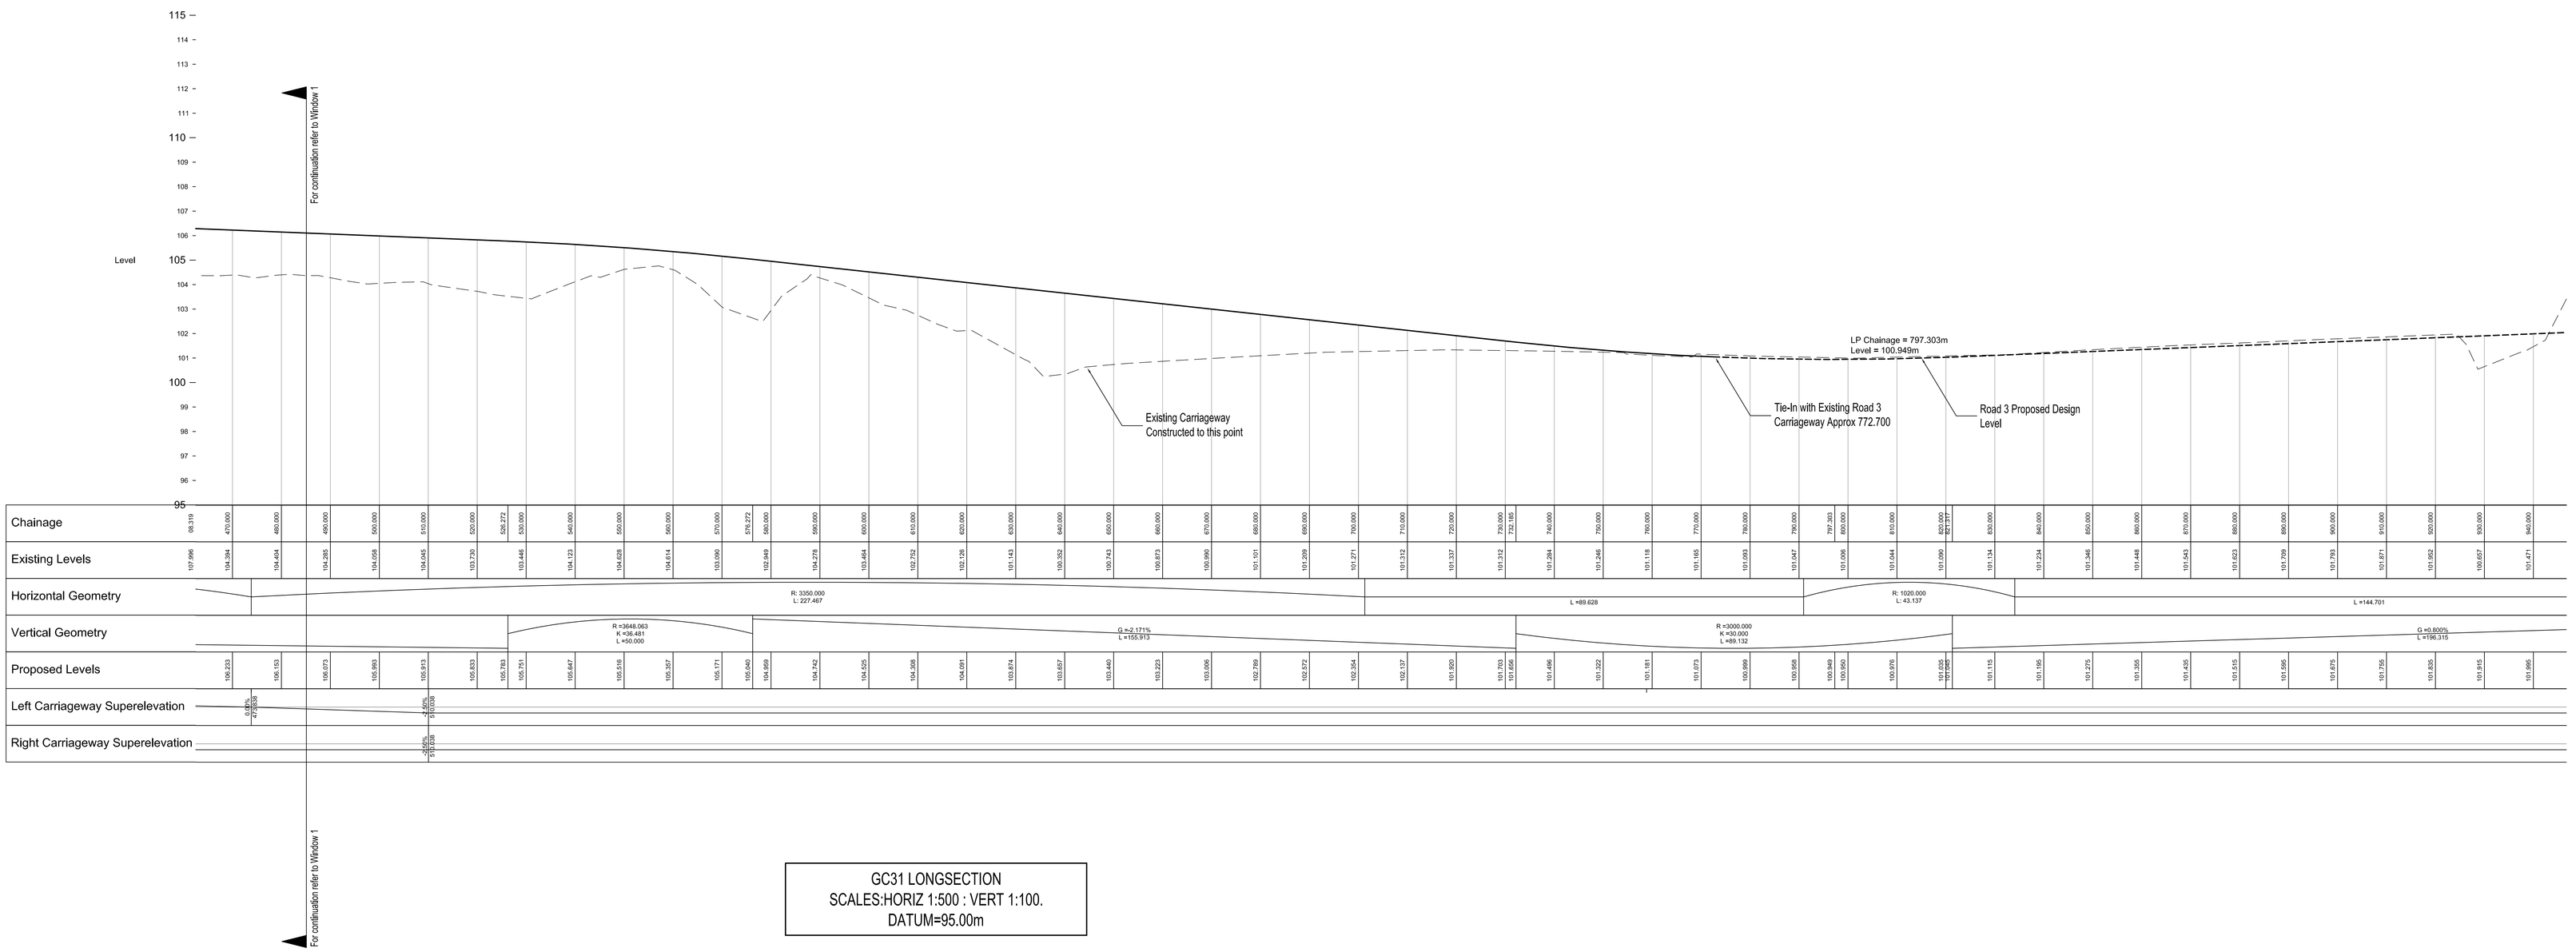

GC31 LONGSECTION
SCALES:HORIZ 1:500 : VERT 1:100.
DATUM=95.00m

NOTES
DO NOT SCALE THIS DRAWING

CONTRACTOR TO CHECK ALL DIMENSIONS AND REPORT ALL ERRORS AND OMISSIONS TO THE ENGINEER

Rev.	Description	By	Date
B	Issued for Approval	JH	22.07.2014
A	Issued for Planning	JH	10.09.2013

Status: Approval

Client: BeLA Partnership Ltd Placemaker

Project: Corby Northern Orbital Road Extension

Drawing: Proposed Longitudinal Section Road 3

D2e ENGINEERING Design
Civil & Structural Consulting Engineers
3 Mary Street, Birmingham, B3 1UQ
Tel: 03333 116200
email: info@d2edesign.co.uk

Scale:	Date:	Drawn by:
H 1:500 V 1:100	04,07,13	JF
Org.Size:	Checked By	Approved By
A0	JF	WH

Drawing No: 3081(I)003

Rev: B