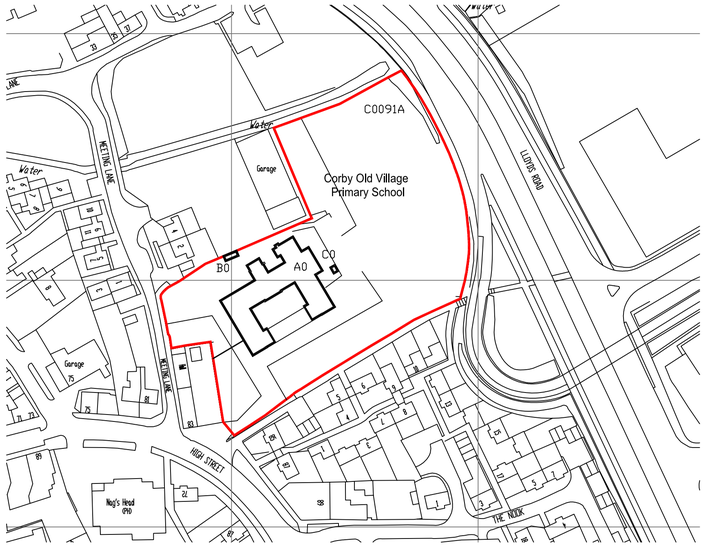

SITE LOCATION PLAN 1:250

CAR PARK ENTRANCE

PLAYGROUND ENTRANCE

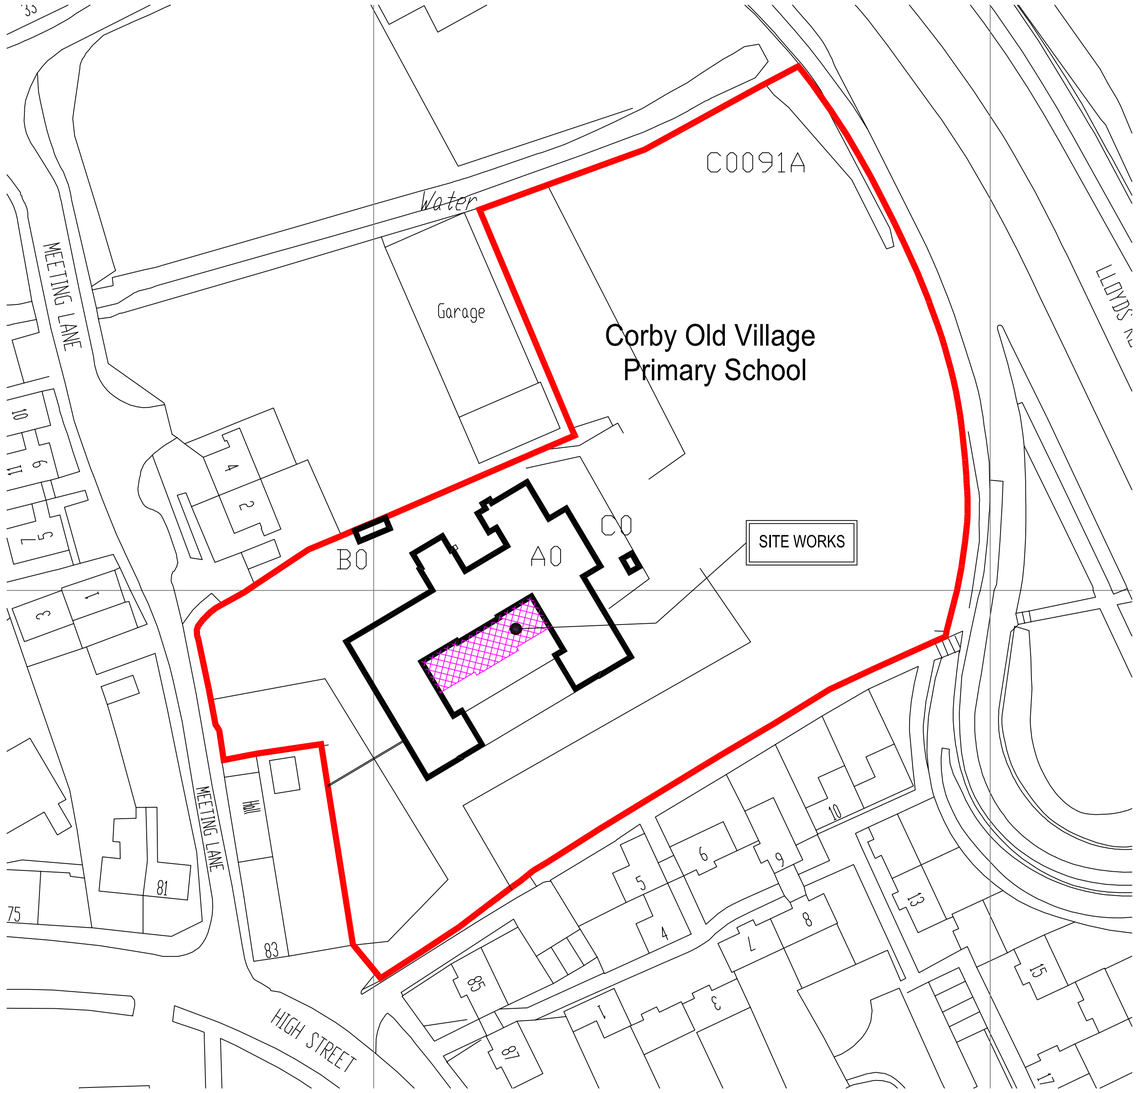

SITE AREA PLAN 1:500

PLANNING ISSUE
NOT FOR CONSTRUCTION

THIS DRAWING AND THE COPYRIGHT THEREIN ARE THE PROPERTY OF DAVID BROWN MBEng. THE DRAWING OR ANY SUBSTANTIAL PART THEREOF SHOULD NOT BE COPIED OR REPRODUCED WITHOUT PRIOR WRITTEN PERMISSION OF DAVID BROWN MBEng.

THE CONTRACTOR IS TO CARRY OUT AND COMPLETE THE WORKS IN A GOOD AND WORKMANLIKE MANNER, AND TO ENSURE FULL COMPLIANCE WITH THE CURRENT BUILDING REGULATIONS, THE NHBC TECHNICAL REQUIREMENTS, CURRENT BRITISH STANDARDS AND BRITISH BOARD OF AGREMENT, AS APPROPRIATE, AND TO USE MATERIALS OF A QUALITY AND STANDARD THEREIN SPECIFIED THAT ARE FIT FOR PURPOSE.

WHERE ANY TECHNICAL STANDARD HAS BEEN SUPERSEDED, EITHER BEFORE OR AFTER THOSE SPECIFIED, THE LATEST REVISED AND AMENDED DETAILS ARE TO BE USED. THE CONTRACTOR IS TO BE RESPONSIBLE FOR EXPOSING ANY AREAS WHERE NEW WORKS ADJOIN THE EXISTING, TO ENABLE THE SUPERVISING OFFICER AND/OR BUILDING INSPECTOR, TO DETERMINE THE SUITABILITY OF THE EXISTING STRUCTURAL FABRIC OF THE BUILDING.

THE CONTRACTOR IS TO BE RESPONSIBLE FOR ALL SITE SETTING OUT INCLUDING THE INSTALLATIONS MADE BY ALL SUBCONTRACTORS, AND IN ACCORDANCE WITH THE CODES OF PRACTICE AND THE GENERAL PRINCIPLES OF THOSE TRADES. TAKE PRECISE DIMENSIONS AND REFER ALSO TO FIGURED DIMENSIONS. IF IN DOUBT PLEASE ASK.

"This map is reproduced from Ordnance Survey material with the permission of Ordnance Survey on behalf of the Controller of Her Majesty's Stationery Office Crown copyright. Unauthorised reproduction infringes Crown copyright and may lead to prosecution or civil proceedings.

Northamptonshire County Council: Licence No. 100019331. Published 2005."

C	Actioned By	DJB	REVISED PLANNING APPLICATION ISSUE
	Date	03.02.2011	
	Approved		
	Date		
B	Actioned By	DJB	PLANNING APPLICATION ISSUE
	Date	05.09.10	
	Approved		
	Date		
A	Actioned By	DJB	PRELIMINARY ISSUE
	Date	24.06.10	
	Approved		
	Date		

Drawing Status	
Drawn: DJB	Date: 20 JUNE 10
Checked	Date
Approved	Date
Scale: 1:1250:100:50	Project No: 10.691

David Brown MBEng
Building Surveyor
20a Allens Hill, Bozeat
Northamptonshire NN29 7LW
tel: 01933 665777
tel: 0203 286 6920
email: db.surveyor@btconnect.com

Contractor:

Client:
GOVERNORS AND HEADTEACHER
CORBY OLD VILLAGE SCHOOL

Site:
CORBY OLD VILLAGE SCHOOL
HIGH STREET
CORBY

Title:
PROPOSED NEW OFFICES AND LIBRARY
LOCATION AND SITE PLANS

Drawing No: P.10.691.001 Rev. C

DJB CAD FILE REFERENCE:

PLOT DATE:

AUTOCAD v.2000 Frame Rev G - [David Brown - A1 Frame March 2007.dwg]

THIS DRAWING AND THE COPYRIGHT THEREIN ARE THE PROPERTY OF DAVID BROWN MBEng. THE DRAWING OR ANY SUBSTANTIAL PART THEREOF SHOULD NOT BE COPIED OR REPRODUCED WITHOUT PRIOR WRITTEN PERMISSION OF DAVID BROWN MBEng.

THE CONTRACTOR IS TO CARRY OUT AND COMPLETE THE WORKS IN A GOOD AND WORKMANLIKE MANNER, AND TO ENSURE FULL COMPLIANCE WITH THE CURRENT BUILDING REGULATIONS, THE NHBC TECHNICAL REQUIREMENTS, CURRENT BRITISH STANDARDS AND BRITISH BOARD OF AGRÉMENT, AS APPROPRIATE, AND TO USE MATERIALS OF A QUALITY AND STANDARD THEREIN SPECIFIED THAT ARE FIT FOR PURPOSE.

WHERE ANY TECHNICAL STANDARD HAS BEEN SUPERSEDED, EITHER BEFORE OR AFTER THOSE SPECIFIED, THE LATEST REVISED AND AMENDED DETAILS ARE TO BE USED. THE CONTRACTOR IS TO BE RESPONSIBLE FOR EXPOSING ANY AREAS WHERE NEW WORKS ADJOIN THE EXISTING, TO ENABLE THE SUPERVISING OFFICER AND/OR BUILDING INSPECTOR, TO DETERMINE THE SUITABILITY OF THE EXISTING STRUCTURAL FABRIC OF THE BUILDING.

THE CONTRACTOR IS TO BE RESPONSIBLE FOR ALL SITE SETTING OUT INCLUDING THE INSTALLATIONS MADE BY ALL SUBCONTRACTORS, AND IN ACCORDANCE WITH THE CODES OF PRACTICE AND THE GENERAL PRINCIPLES OF THOSE TRADES. TAKE PRECISE DIMENSIONS AND REFER ALSO TO FIGURED DIMENSIONS. IF IN DOUBT PLEASE ASK.

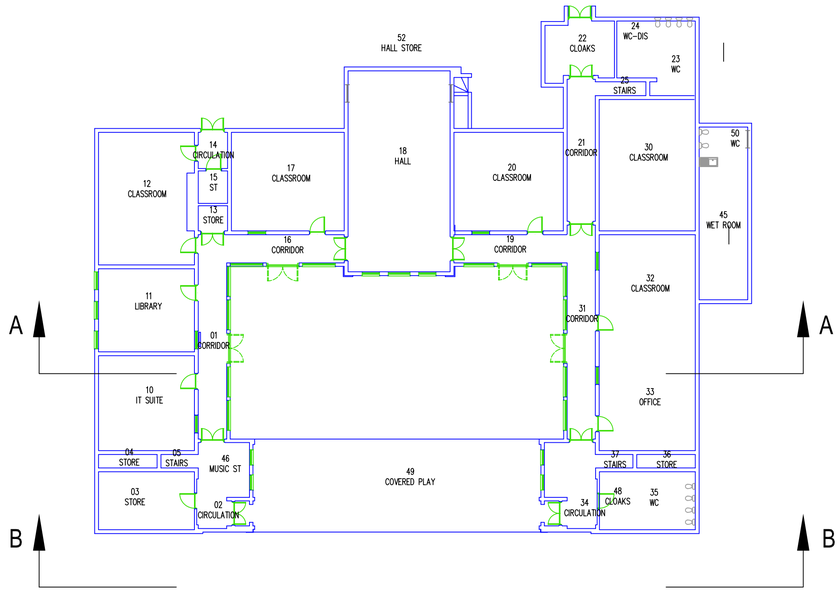

EXISTING GROUND FLOOR PLAN

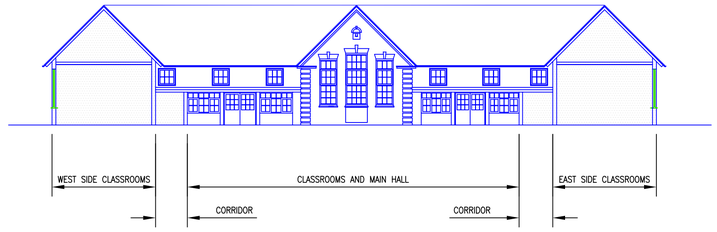

A-A : EXISTING SOUTH ELEVATION - INNER COURTYARD

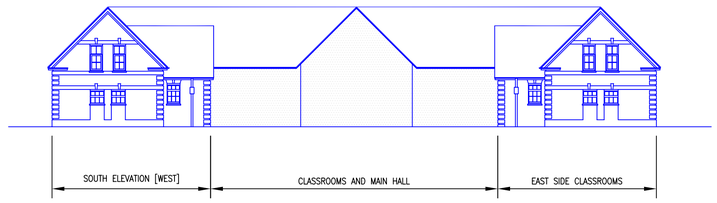

B-B : EXISTING SOUTH ELEVATION - OUTER COURTYARD

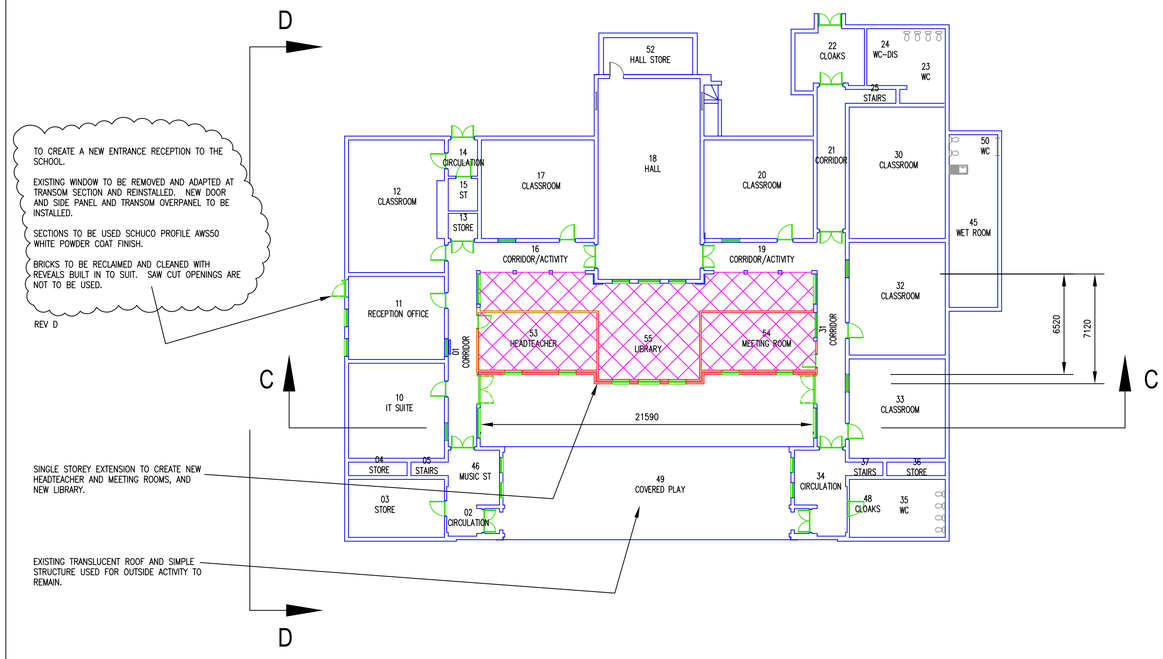

PROPOSED GROUND FLOOR PLAN

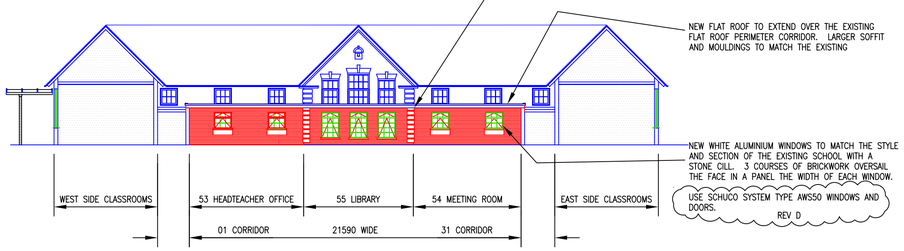

C-C : PROPOSED SOUTH ELEVATION - INNER COURTYARD

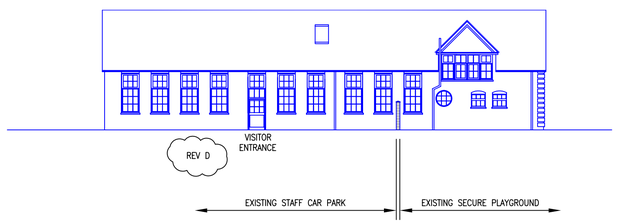

D-D: PROPOSED WEST ELEVATION - STAFF CAR PARK

PLANNING ISSUE
NOT FOR CONSTRUCTION

D	Actioned By	DJB	PLANNING APPLICATION REVISION. ENTRANCE CANOPY REMOVED. WINDOW SECTIONS ADDED
	Date	23.09.10	
	Approved		
	Date		
C	Actioned By	DJB	PLANNING APPLICATION REVISION. COVERED AREA TO REMAIN.
	Date	23.09.10	
	Approved		
	Date		
B	Actioned By	DJB	PLANNING APPLICATION ISSUE
	Date	05.09.10	
	Approved		
	Date		
A	Actioned By	DJB	PRELIMINARY ISSUE
	Date	24.06.10	
	Approved		
	Date		

Drawing Status: PLANNING

Drawn: DJB — Date: 20 JUNE 10

Checked — Date

Approved — Date

Scale: 1:1250:100:50 — Project No: 10.691

David Brown MBEng
Building Surveyor
20a Allens Hill, Bozeat
Northamptonshire NN29 7LW
tel: 01933 665777
tel: 0203 286 6920
email: db.surveyor@btconnect.com

Contractor:

Client:
GOVERNORS AND HEADTEACHER
CORBY OLD VILLAGE SCHOOL

Site:
CORBY OLD VILLAGE SCHOOL
HIGH STREET
CORBY

Title:
PROPOSED NEW OFFICES AND LIBRARY
PLANS AND ELEVATIONS

Drawing No: P.10.691.002 — Rev. D

AUTOCAD v.2000 Frame Rev G - [David Brown - A1 Frame March 2007.dwg]

DJB CAD FILE REFERENCE:

PLOT DATE:

AUTOCAD v.2000 Frame Rev G - [David Brown - A1 Frame March 2007.dwg]

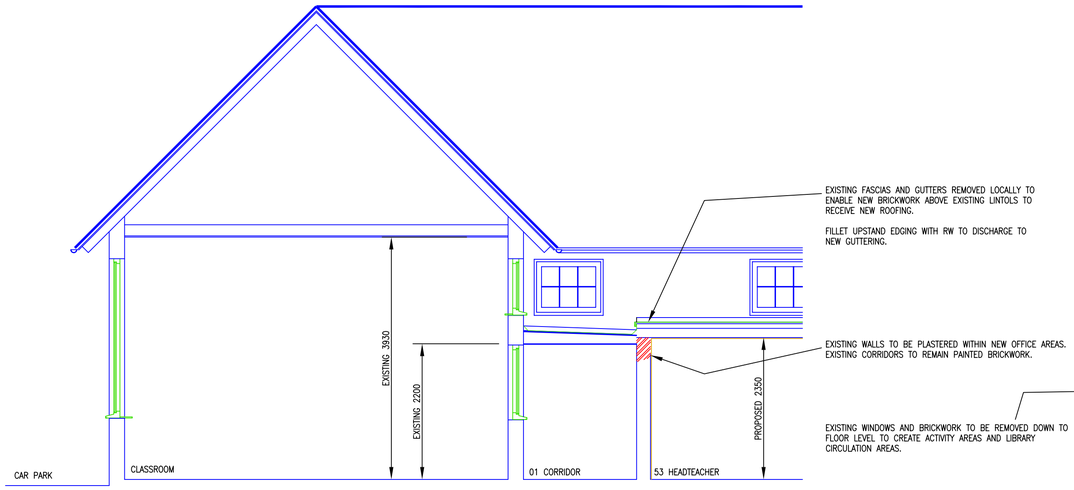

SECTION THROUGH CLASSROOM AND CORRIDOR

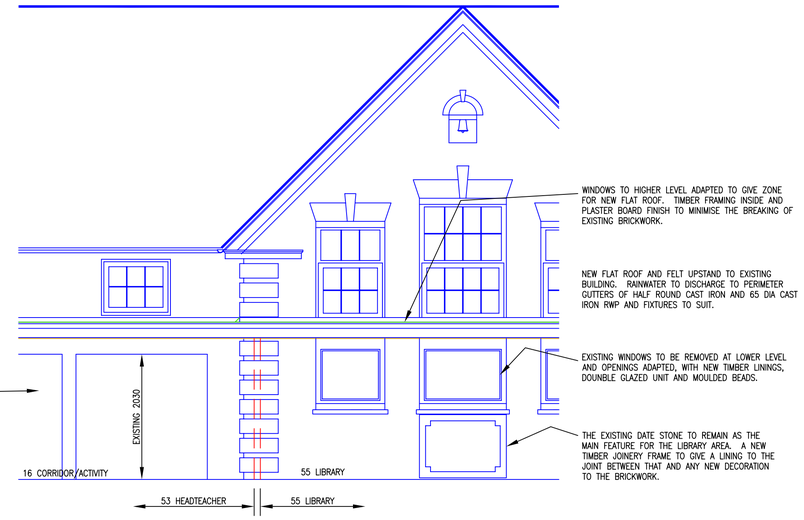

SECTION THROUGH CORRIDOR AND LIBRARY

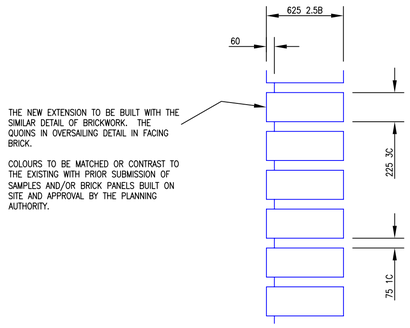

BRICKWORK QUOINS

THIS DRAWING AND THE COPYRIGHT THEREIN ARE THE PROPERTY OF DAVID BROWN MBEng. THE DRAWING OR ANY SUBSTANTIAL PART THEREOF SHOULD NOT BE COPIED OR REPRODUCED WITHOUT PRIOR WRITTEN PERMISSION OF DAVID BROWN MBEng.

THE CONTRACTOR IS TO CARRY OUT AND COMPLETE THE WORKS IN A GOOD AND WORKMANLIKE MANNER, AND TO ENSURE FULL COMPLIANCE WITH THE CURRENT BUILDING REGULATIONS, THE NHBC TECHNICAL REQUIREMENTS, CURRENT BRITISH STANDARDS AND BRITISH BOARD OF AGRÉMENT, AS APPROPRIATE, AND TO USE MATERIALS OF A QUALITY AND STANDARD THEREIN SPECIFIED THAT ARE FIT FOR PURPOSE.

WHERE ANY TECHNICAL STANDARD HAS BEEN SUPERSEDED, EITHER BEFORE OR AFTER THOSE SPECIFIED, THE LATEST REVISED AND AMENDED DETAILS ARE TO BE USED. THE CONTRACTOR IS TO BE RESPONSIBLE FOR EXPOSING ANY AREAS WHERE NEW WORKS ADJOIN THE EXISTING, TO ENABLE THE SUPERVISING OFFICER AND/OR BUILDING INSPECTOR, TO DETERMINE THE SUITABILITY OF THE EXISTING STRUCTURAL FABRIC OF THE BUILDING.

THE CONTRACTOR IS TO BE RESPONSIBLE FOR ALL SITE SETTING OUT INCLUDING THE INSTALLATIONS MADE BY ALL SUBCONTRACTORS, AND IN ACCORDANCE WITH THE CODES OF PRACTICE AND THE GENERAL PRINCIPLES OF THOSE TRADES. TAKE PRECISE DIMENSIONS AND REFER ALSO TO FIGURED DIMENSIONS. IF IN DOUBT PLEASE ASK.

B	Actioned By	DJB	PLANNING APPLICATION REVISIONS
	Date	17.01.11	
	Approved		
	Date		
A	Actioned By	DJB	PRELIMINARY ISSUE
	Date	24.06.10	
	Approved		
	Date		

Drawing Status	
Drawn: DJB	Date: 20 JUNE 10
Checked	Date
Approved	Date
Scale: 1:1250:100:50	Project No: 10.691

David Brown MBEng
Building Surveyor
20a Allens Hill, Bozeat
Northamptonshire NN29 7LW
tel: 01933 665777
tel: 0203 286 6920
email: db.surveyor@btconnect.com

Contractor:

Client:
GOVERNORS AND HEADTEACHER
CORBY OLD VILLAGE SCHOOL

Site:
CORBY OLD VILLAGE SCHOOL
HIGH STREET
CORBY

Title:
INTERNAL SECTIONS
CLASS ROOMS AND LIBRARY

Drawing No:	Rev.
P.10.691.003	B

DJB CAD FILE REFERENCE:

PLOT DATE: