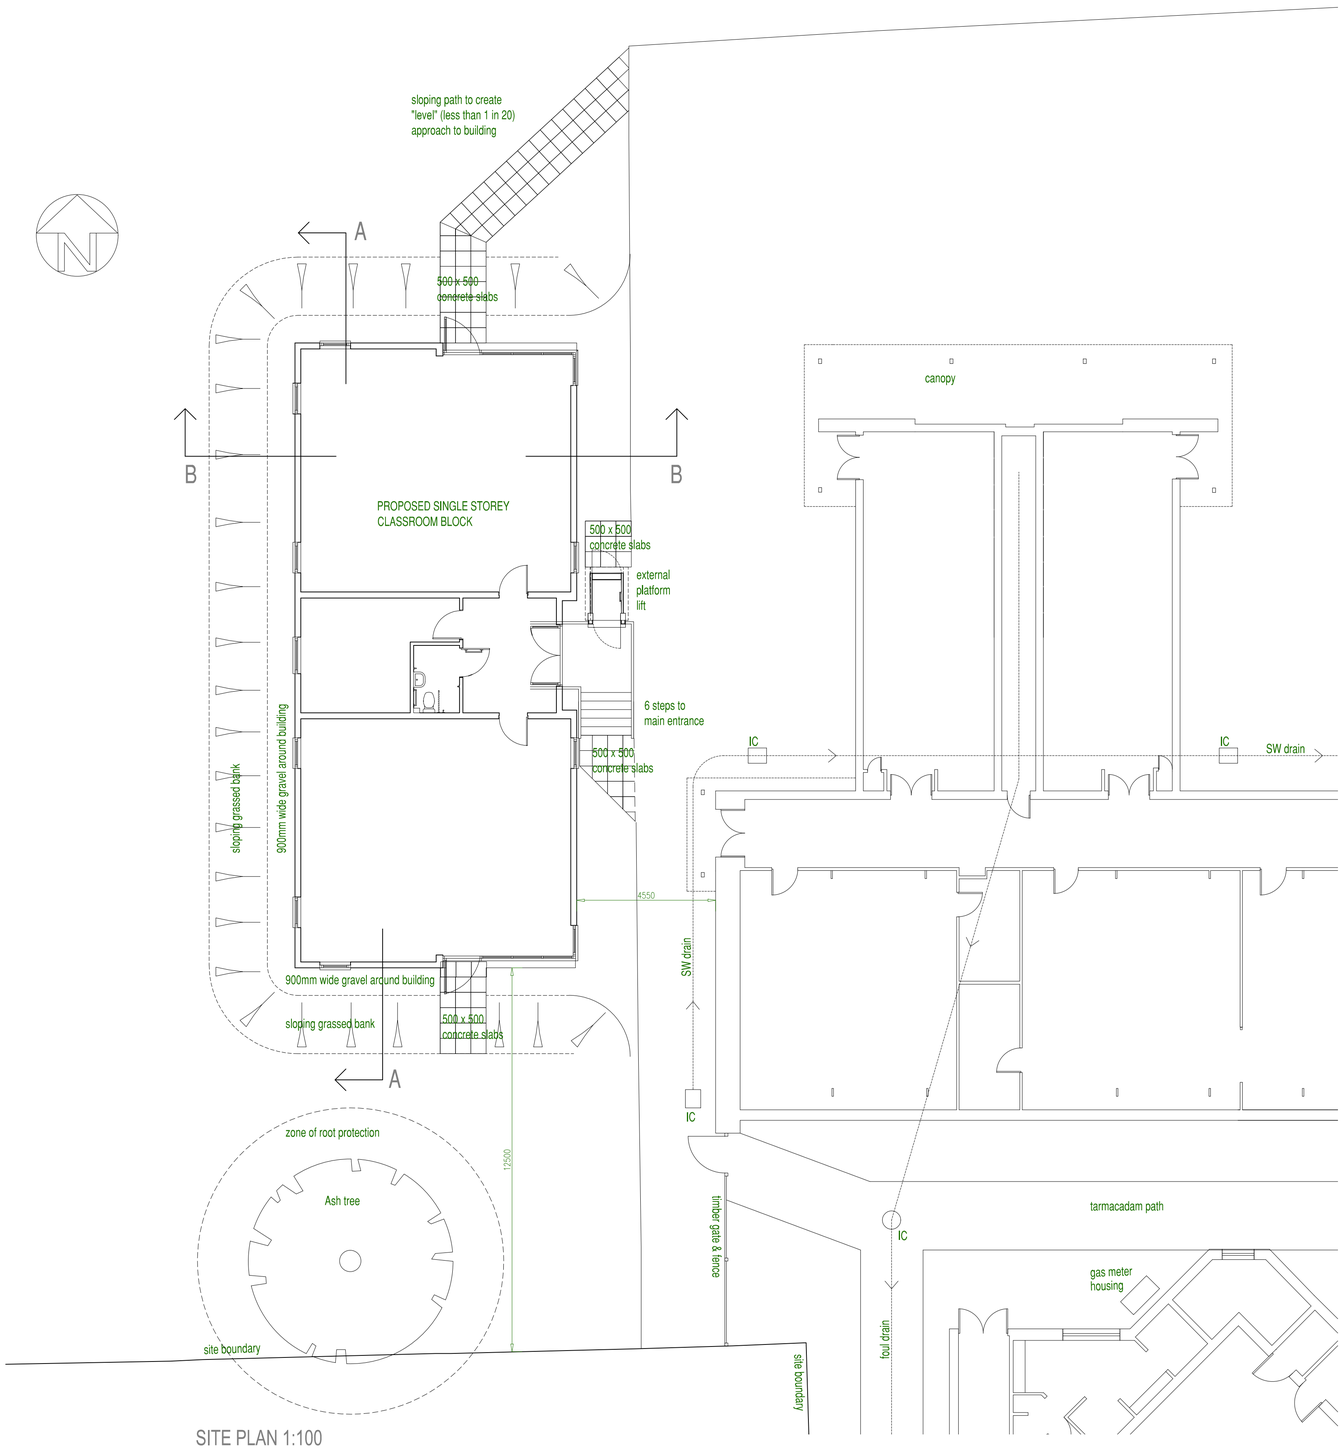

SITE PLAN 1:100

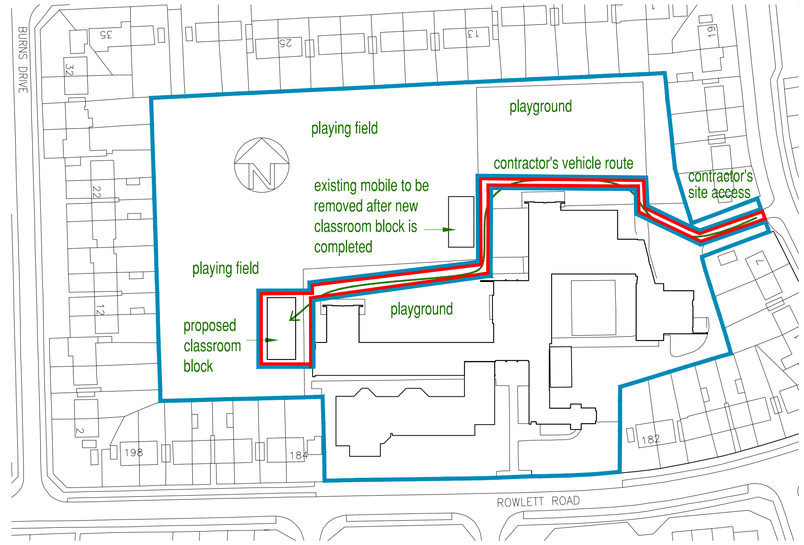

(c) Crown Copyright 2018 licence 100031961

LOCATION PLAN 1:1000

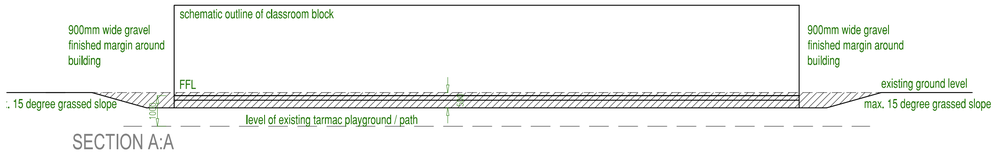

SECTION A:A

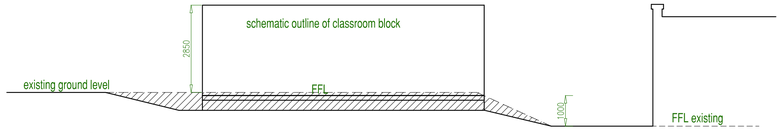

SECTION B:B

REVISION A. (5.03.18.)
Red line boundary on Location Plan altered

PLANNING

client
Studfall Junior School, Corby

project
Proposed Classroom Block

drawing
Site & Location Plans

CMPS
COLIN MOORE architect
Lodge Barn Lindsey Close
Woodnewton Peterborough
PE8 5EW
T: 01780 470636
E: cmpsarchitect@gmail.com

scale 1:100 @ A1
date 12.02.18.
drawing no. 17.02/03A

1:100 scale 0 1 2 3 4 5 10m